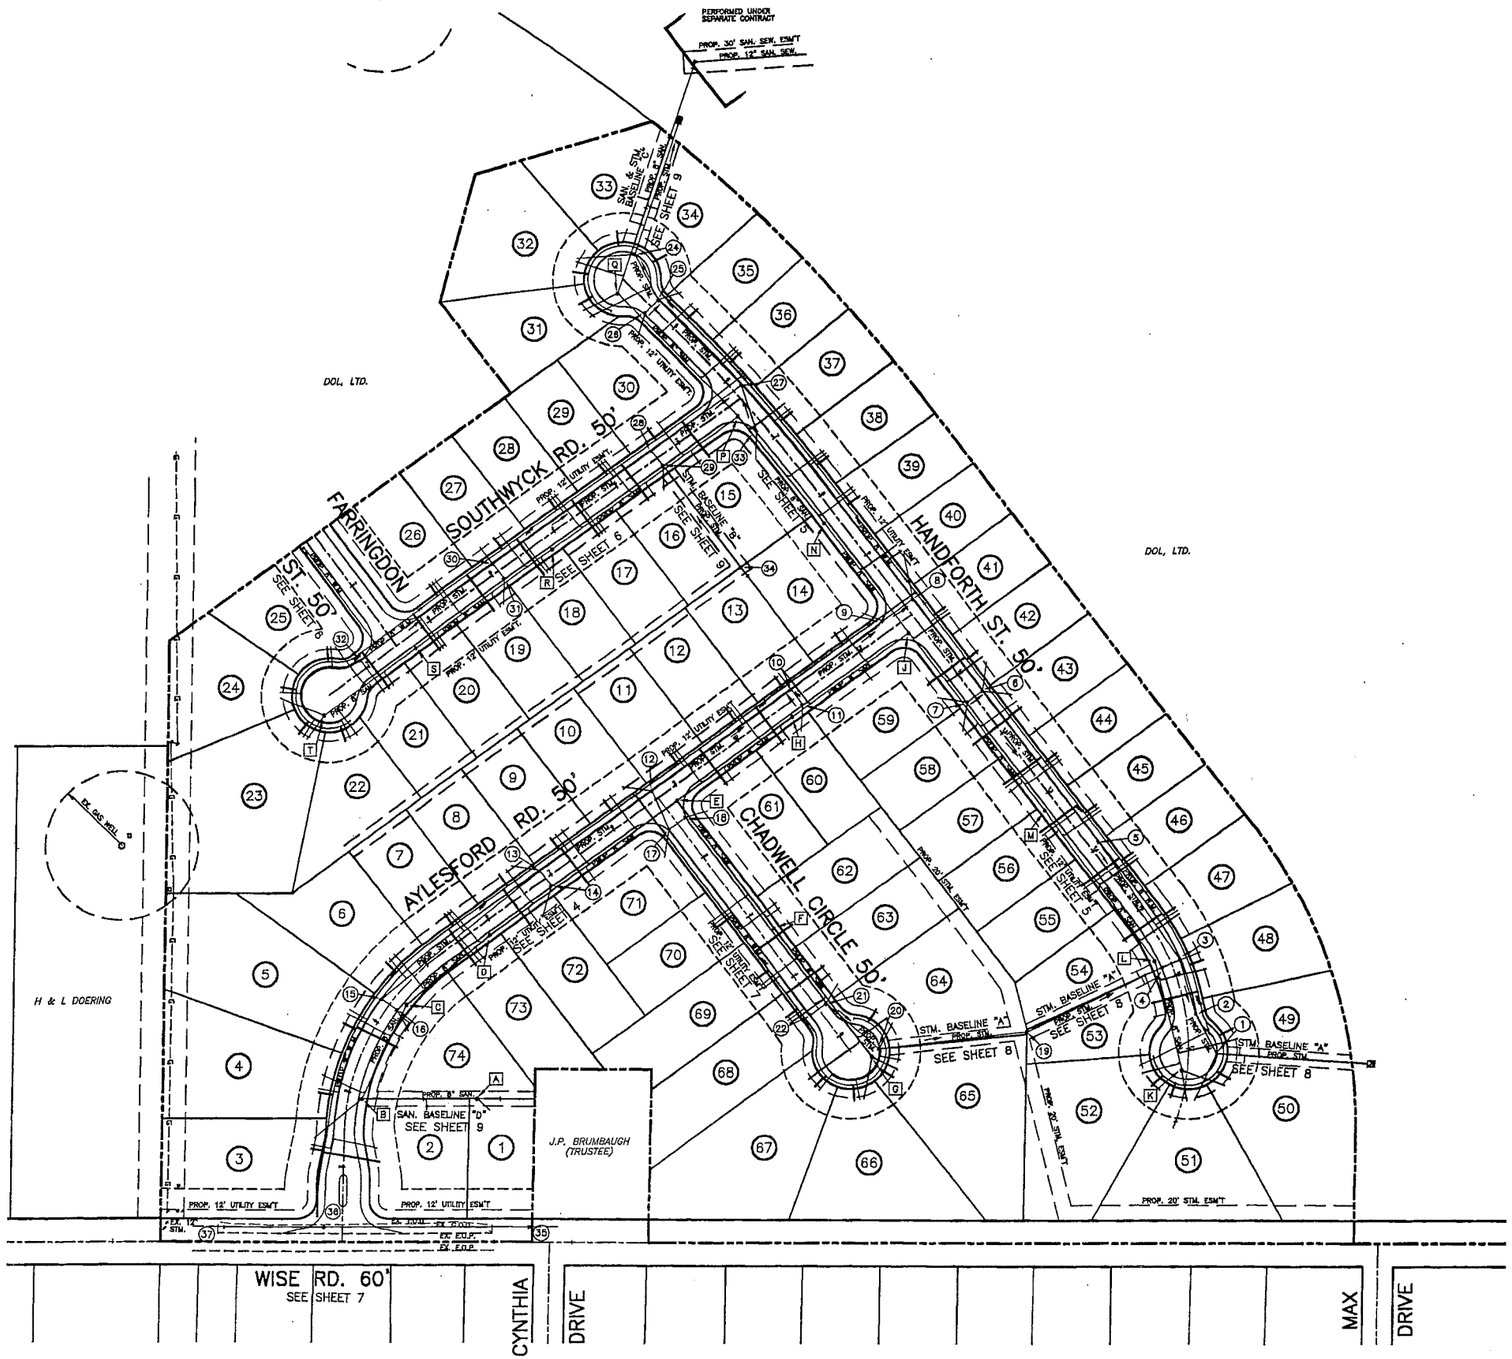

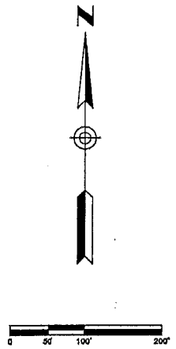

SCALE: 1" = 100'

REVISIONS

GBC DESIGN, INC.
3575 West Market St. Akron, OH 44333-3386
Phone 330-836-9228 Fax 330-836-5762

DOL, LTD.
821 S. MAIN ST.
NORTH CANTON, OHIO 44720

CHARLESTON PLACE
CITY OF GREEN
SUMMIT COUNTY, OHIO
SITE PLAN

DRAWN BY: M.E.I.

DATE: MAY, 2001

PROJECT NO. 30117D

DRAWING NO.